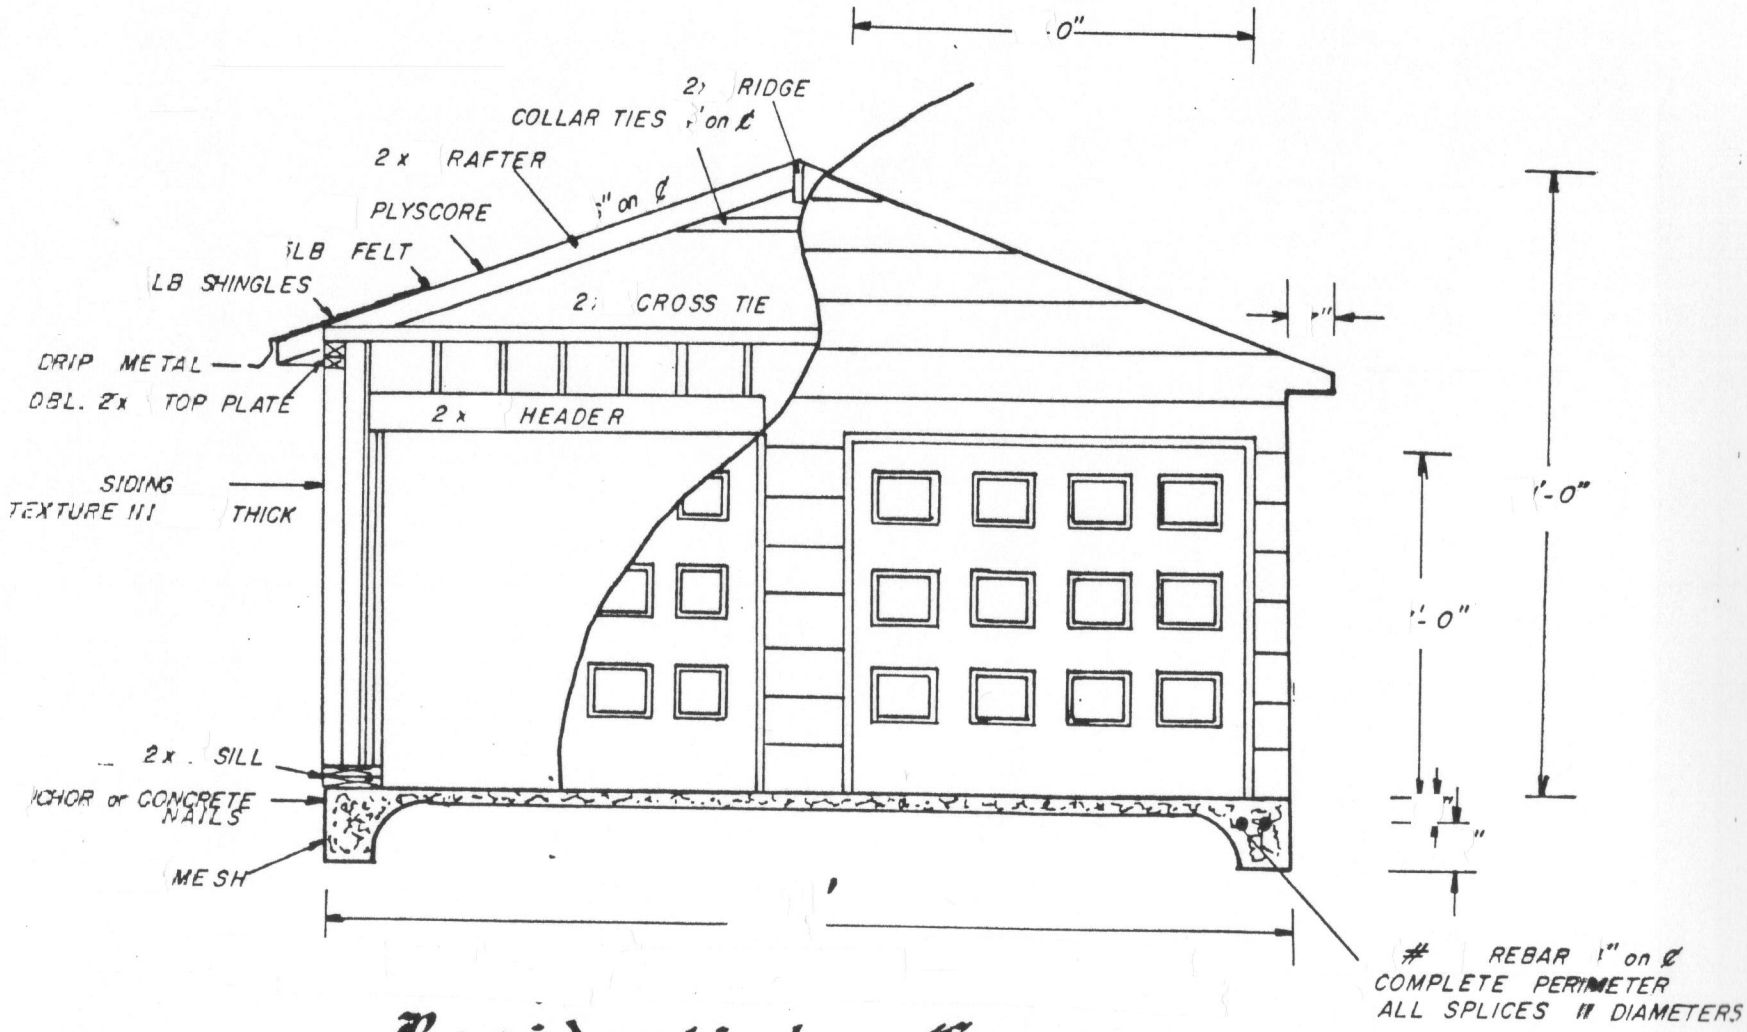

Residential Garage

Alaskan Slab - on ground construction

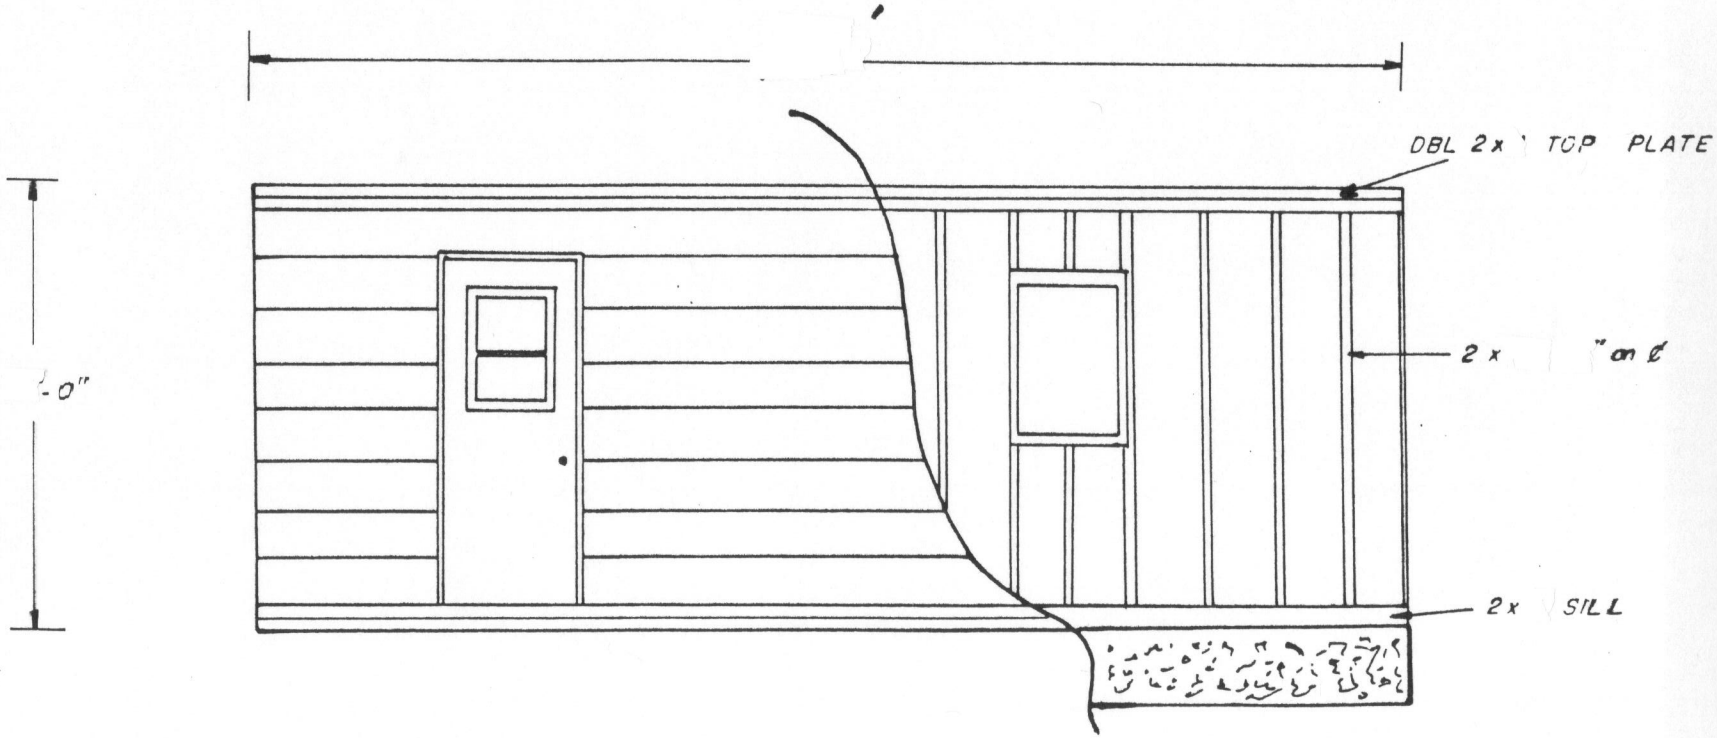
DBL 2x TOP PLATE
2x "on ℄
2x SILL
-0"